

MONUMENT RECORD  
State of Indiana - County of Monroe

Section: 17

Township: 10 North


Range: 1 East

Corner ID: BenNo E-13

**Monument Description & Remarks:** Sandstone with "X", length 0.70ft, width 0.20ft, height 0.20ft.  
Survey Sign 4ft above ground at pt. D

**References On File:** Legal Survey Book 2 page 24 survey, IS Buskirk (1860); Jess Gwinn survey, Cassetty (2005), on file in Recorder Office cabinet S, envelope 297/298

RECOVERY TIE DRAWING  
Field Book 39 Page No. 8

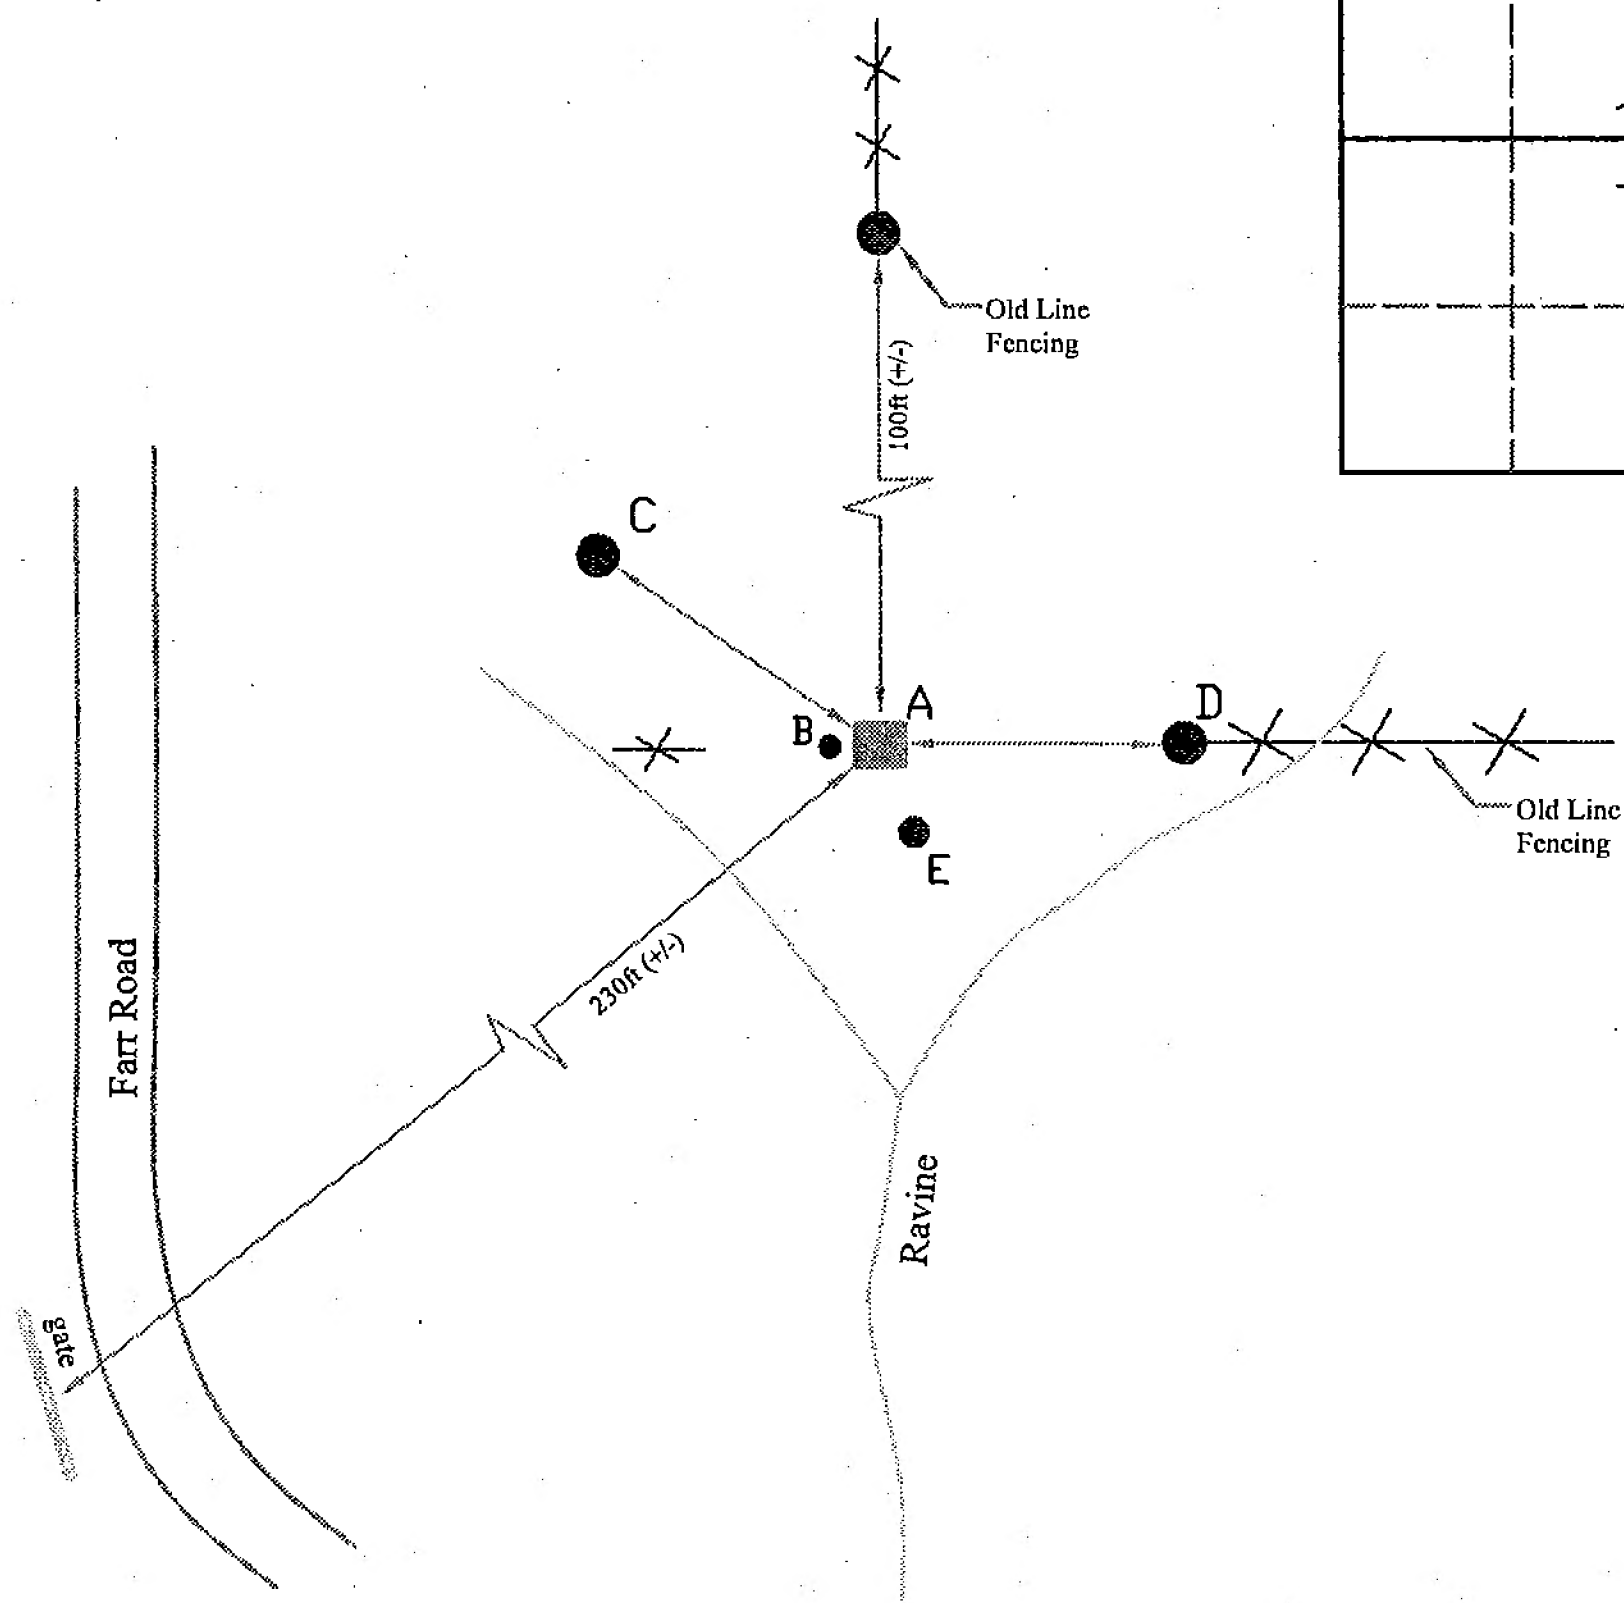


- A - Sandstone
- B - West 0.15' to Rebar with cap
- C - N 46° W 21.94' to MAG nail in 36" Bifurcated White Oak
- D - N 86° E 7.60' to Survey Sign on 18" Sugar Maple
- E - S 30° W 2.13' to Sign in 3" Sugar Maple

Not To Scale  
Compass Bearing Magnetic North

I, Kevin P. Enright, Monroe County Surveyor, hereby certify that this document was prepared under my direction in accordance with the provisions of Section 2-12-11 of the Indiana Code; and the above data is given under my hand and seal this 8th day of March, 2007.

*Kevin P. Enright*

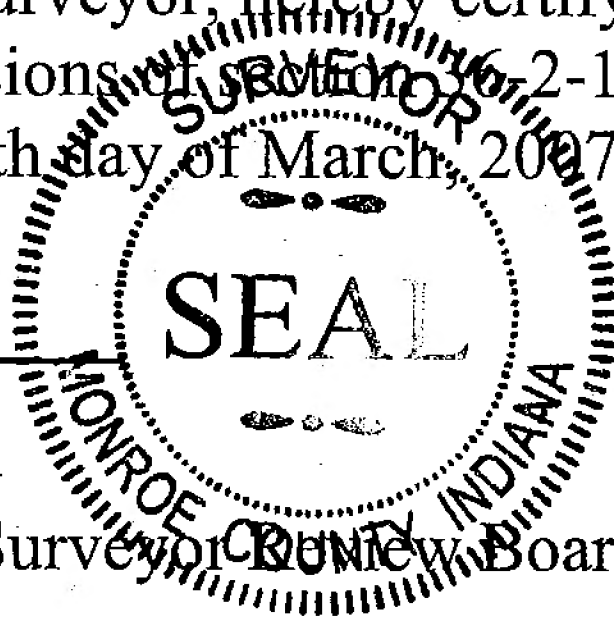

Administered by the Monroe County Surveyor Review Board

Date: 4-17-2007





